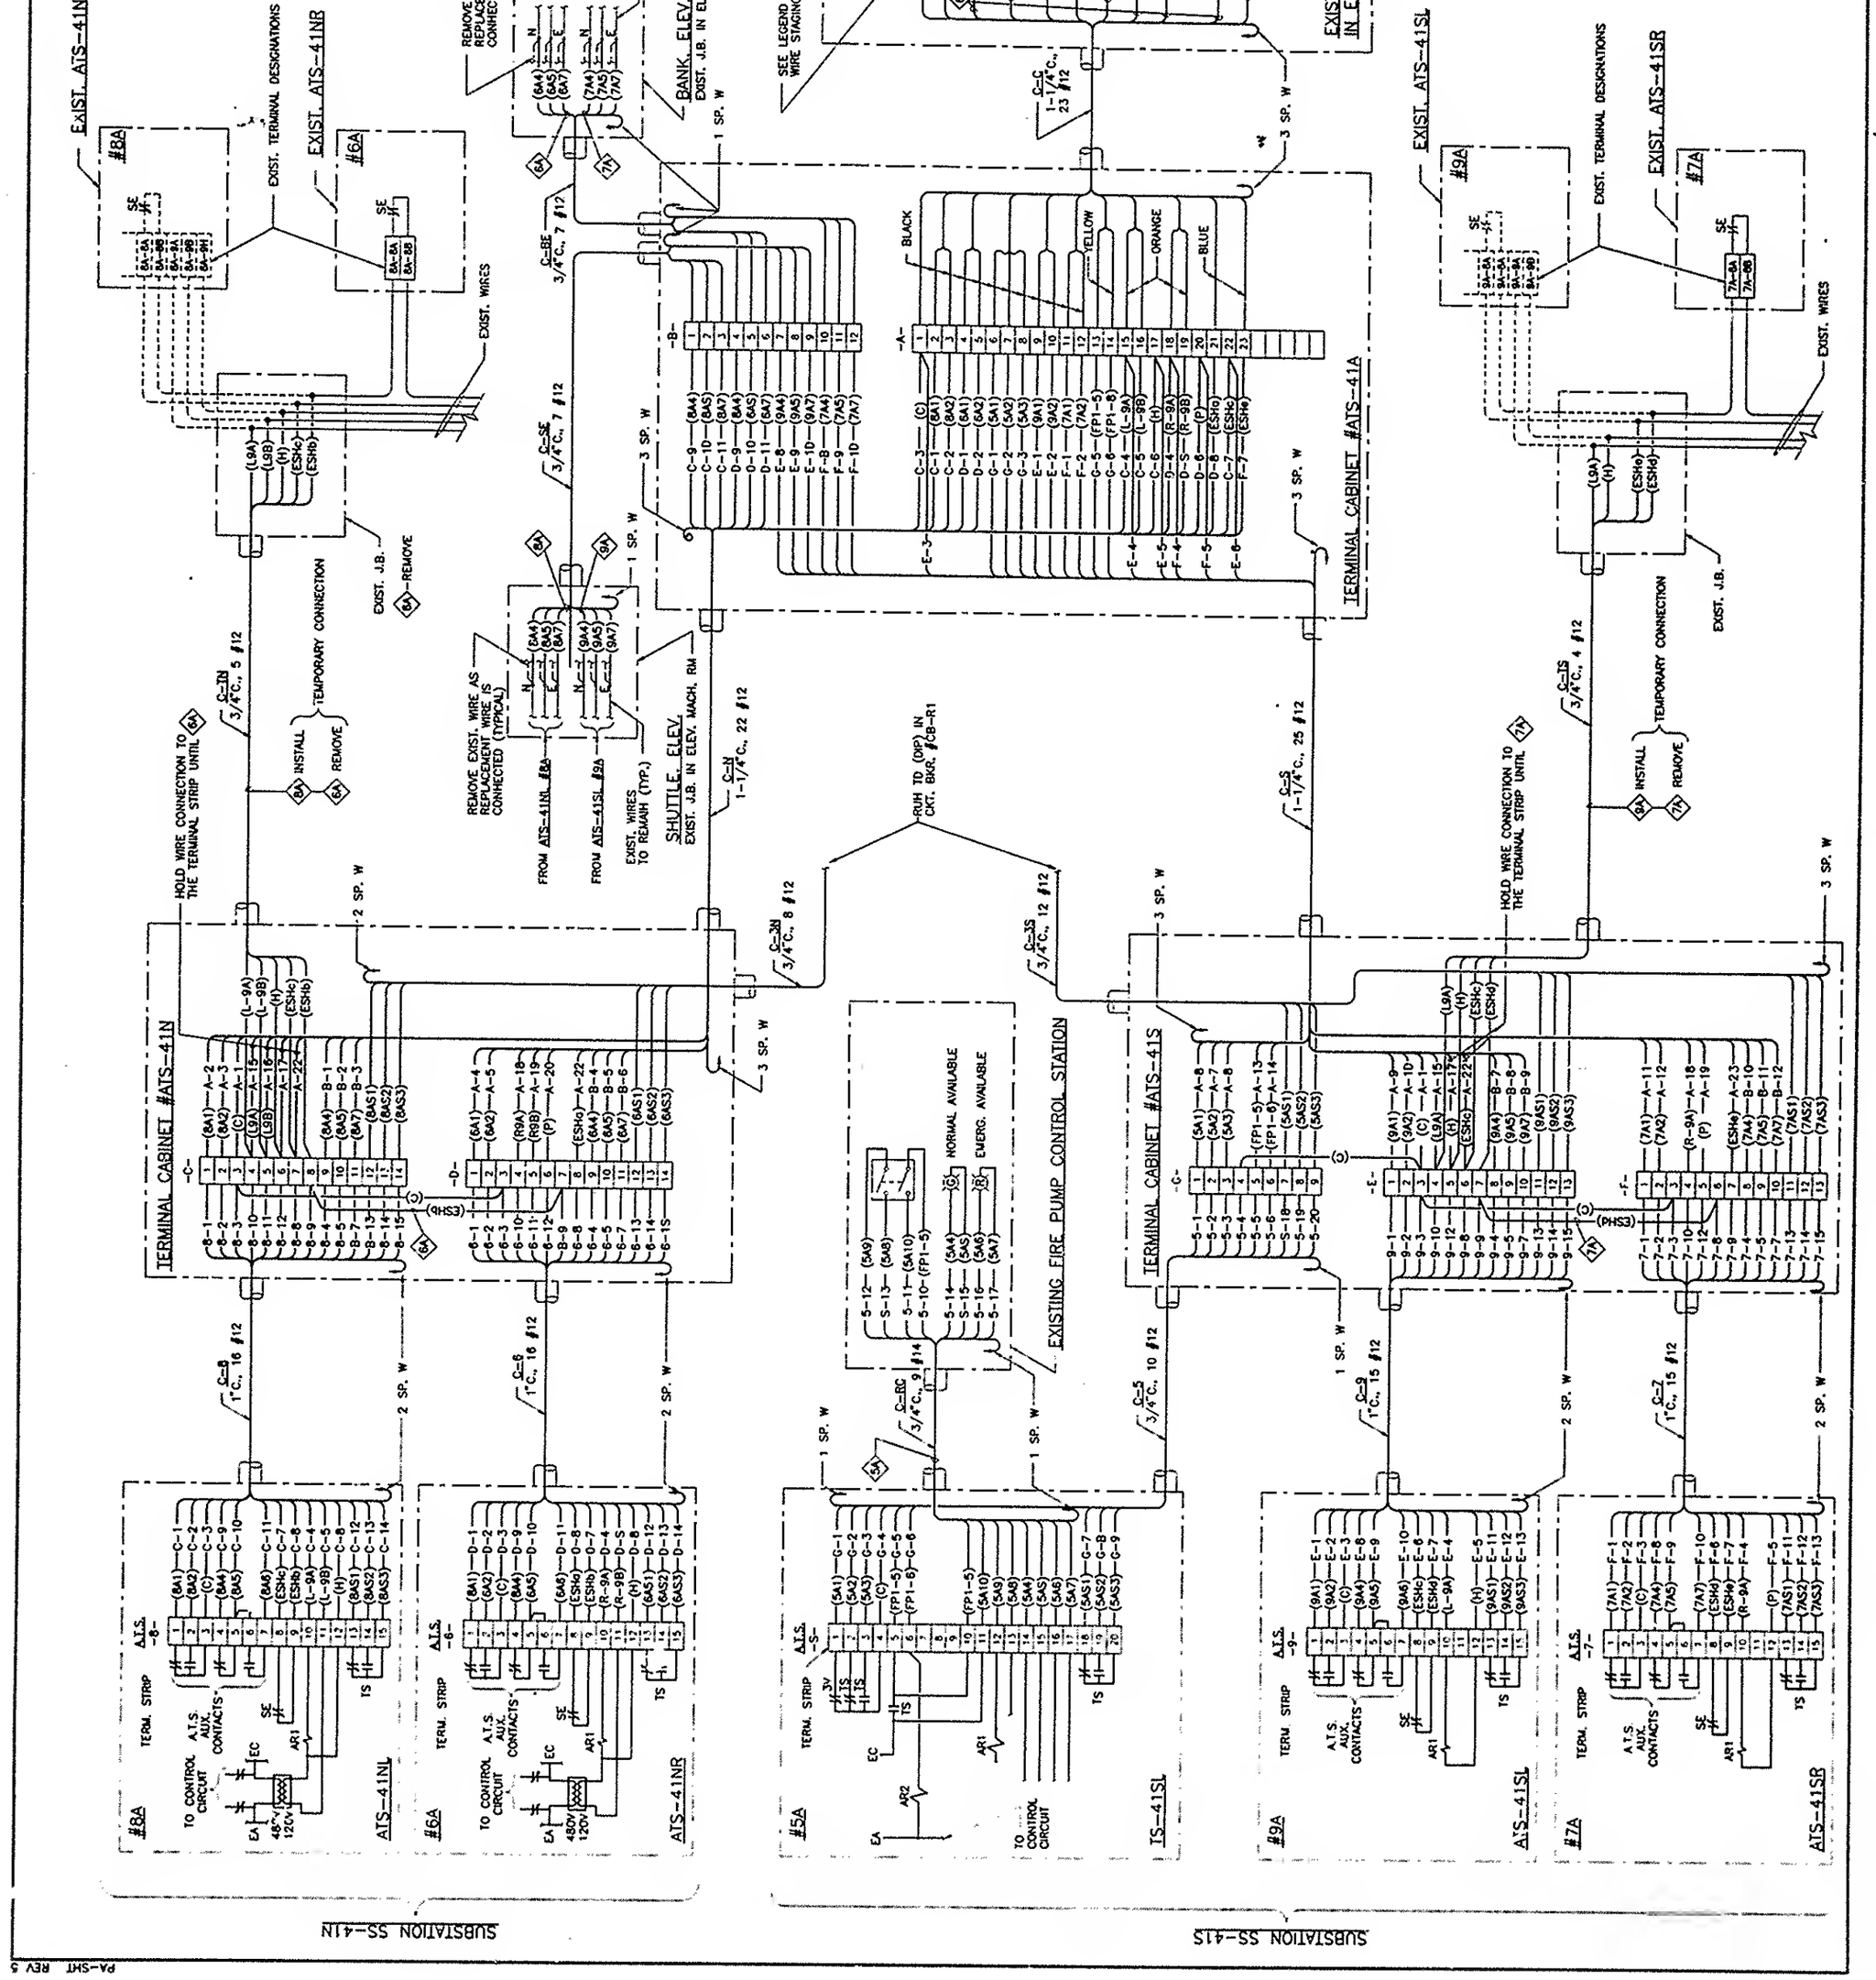
SUBSTATION SS-41S
SUBSTATION SS-41N
TERMINAL CABINET #ATS-41A
TERMINAL CABINET #ATS-41N
TERMINAL CABINET #ATS-41S
EXIST. ATS-41NB
EXIST. ATS-41NA
EXIST. ATS-41SL
EXIST. ATS-41SR
EXIST. TERMINAL DESIGNATIONS
EXIST. WIRES
EXIST. J.B.
REMOVE
TEMPORARY CONNECTION
INSTALL
REMOVE
HOLD WIRE CONNECTION TO THE TERMINAL STRIP UNTIL
SHUTTLE ELEV.
EXIST. J.B. IN ELEV. MACH. RM
BANK. ELEV.
EXIST. J.B. IN ELEV.
REMOVE EXIST. WIRE AS REPLACEMENT WIRE IS CONNECTED (TYPICAL)
FROM ATS-41NB, #8A
FROM ATS-41SL, #9A
EXIST. WIRES TO REMAIN (TYP.)
RUH TO (OP) IN CKT. BKR. #GB-R1
EXISTING FIRE PUMP CONTROL STATION
NORMAL AVAILABLE
EMERG. AVAILABLE
SEE LEGEND FOR WIRE SYMBOLS
BLACK
YELLOW
ORANGE
BLUE
TERM. STRIP
A.T.S. AUX. CONTACTS
TO CONTROL CIRCUIT
ATS-41NL
ATS-41NR
ATS-41SL
ATS-41SR
IS-41SL

PA-SHT REV 6